G:\dgns\07246\RUE 21\07246p10_rue.dgn
1/7/2009
4:07:53 PM

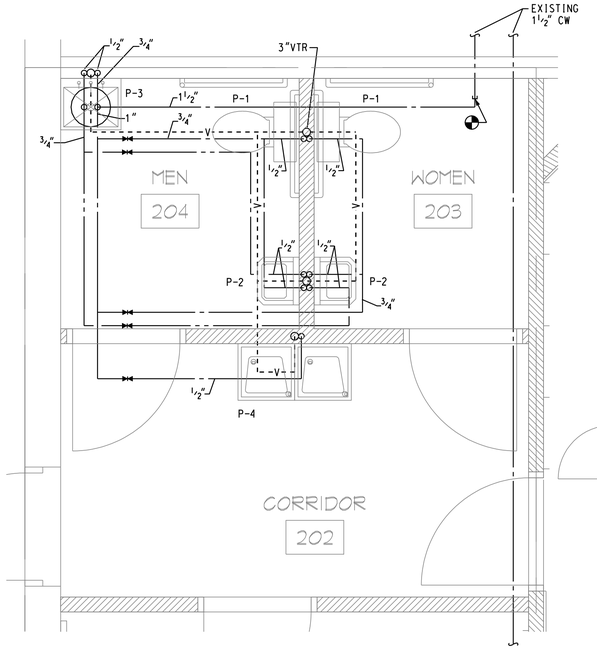

LARGE SCALE
PLUMBING PLAN
SCALE: 1/2" = 1'-0"

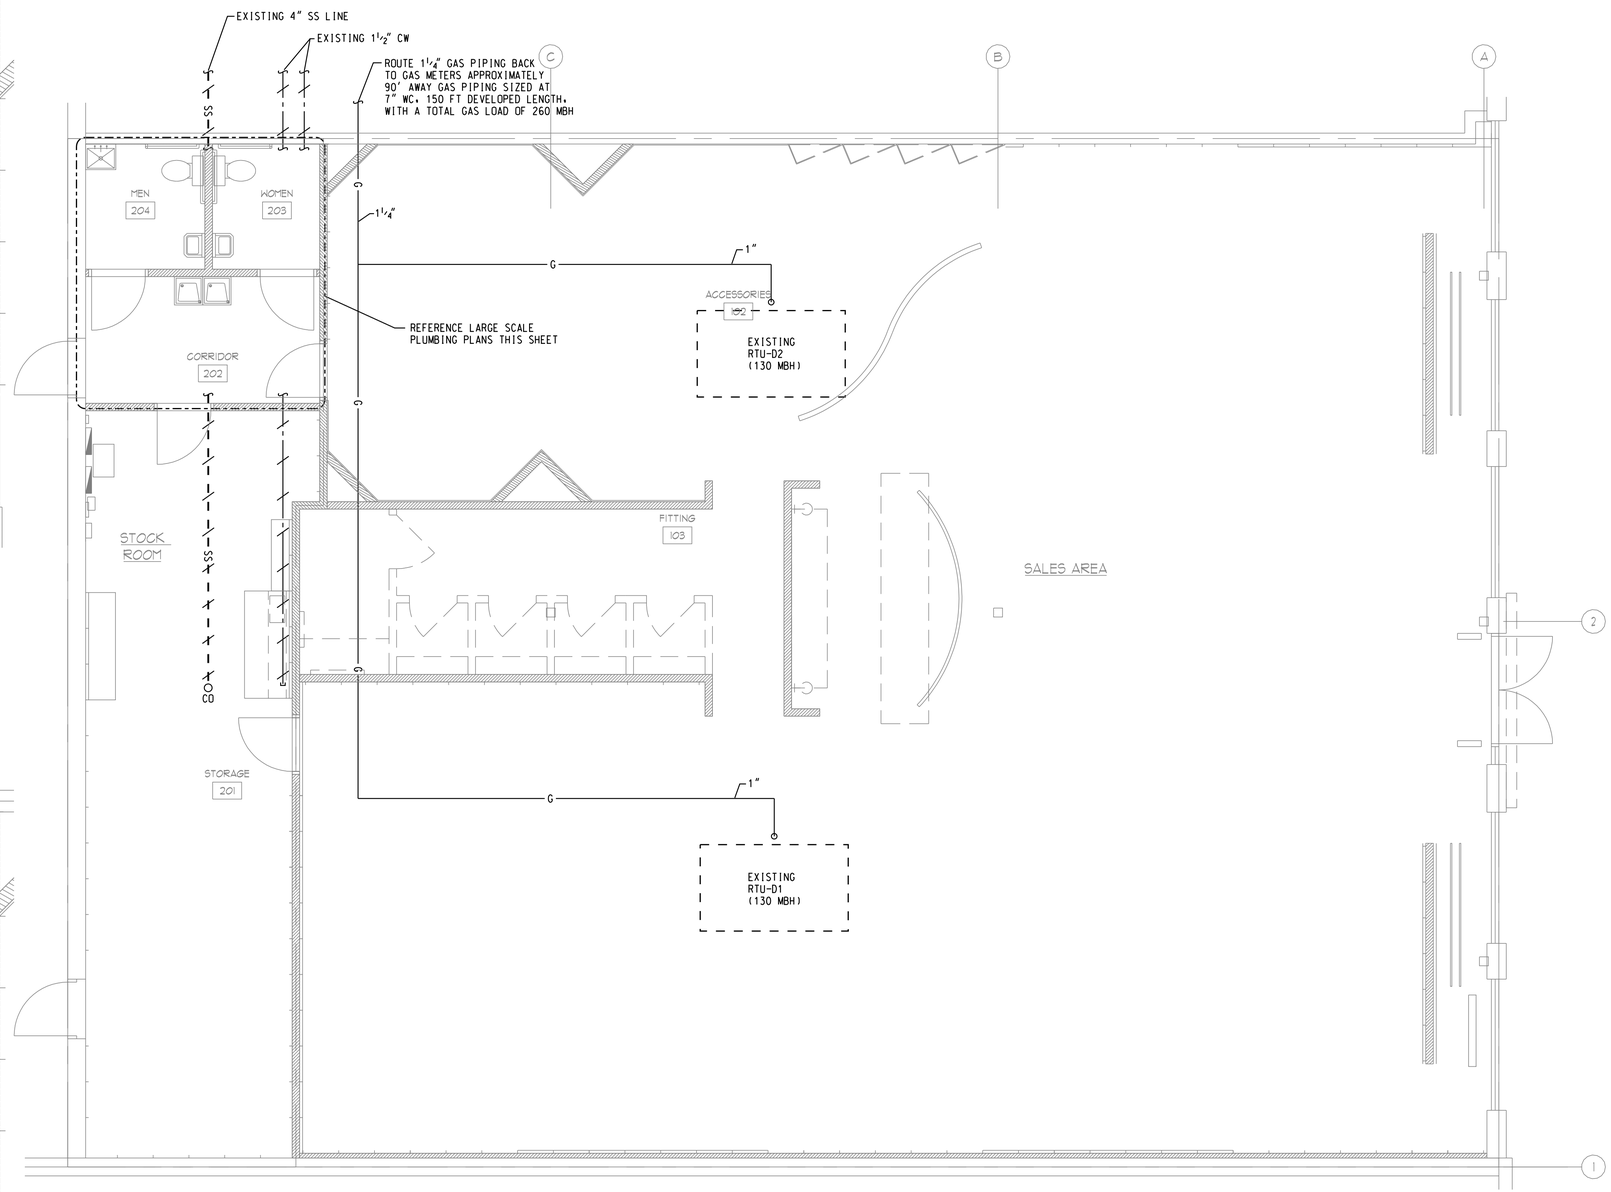

PLUMBING
FLOOR PLAN
SCALE: 1/4" = 1'-0"

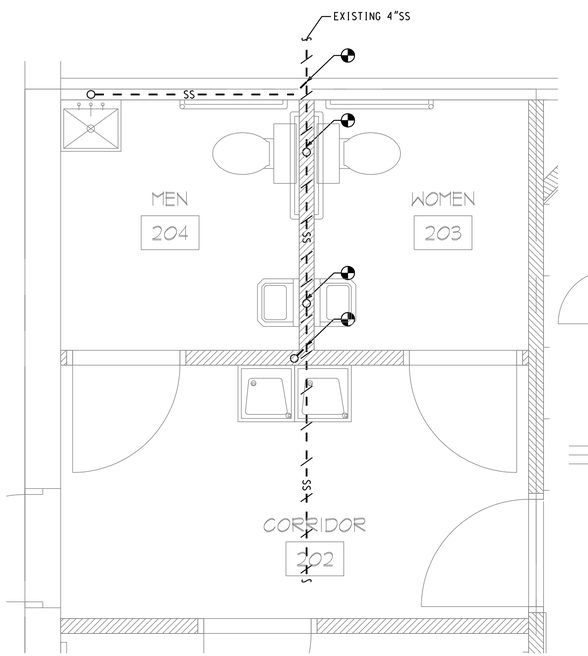

LARGE SCALE
UNDERGROUND
PLUMBING PLAN
SCALE: 1/2" = 1'-0"

4:0 ": / IN.
scale

ENTECH ENGINEERING INC.
BRIN WOODS WAY
SUITE 140
KNOXVILLE, TN 37919
t. 865.673.4931
f. 865.673.4932
www.entech-eng.com

seal

MJM
105 Broadway Ave. 4th Floor
Nashville, Tennessee 37201
615-244-8170 Fax: 615-244-8141
www.mjmarch.com

architect

SEMBLER
The Sembler Company
1450 South Shepherd Ferry Road, Suite 100
Atlanta, GA 30319
Phone: 404-847-1800 Fax: 404-847-1818

owner

RUE 21 AT
SMALL SHOPS
'C & D'
CANTON MARKETPLACE
CANTON, GEORGIA

location

PERMIT SET
01-09-09

date

REV	DATE

revisions

This drawing and the design shown is the property of the architect. The reproduction, copying or use of this drawing without their written consent is prohibited and any infringement will be subject to legal action.

PLUMBING
FLOOR PLANS

P-1

MJM job# 07134

sheet