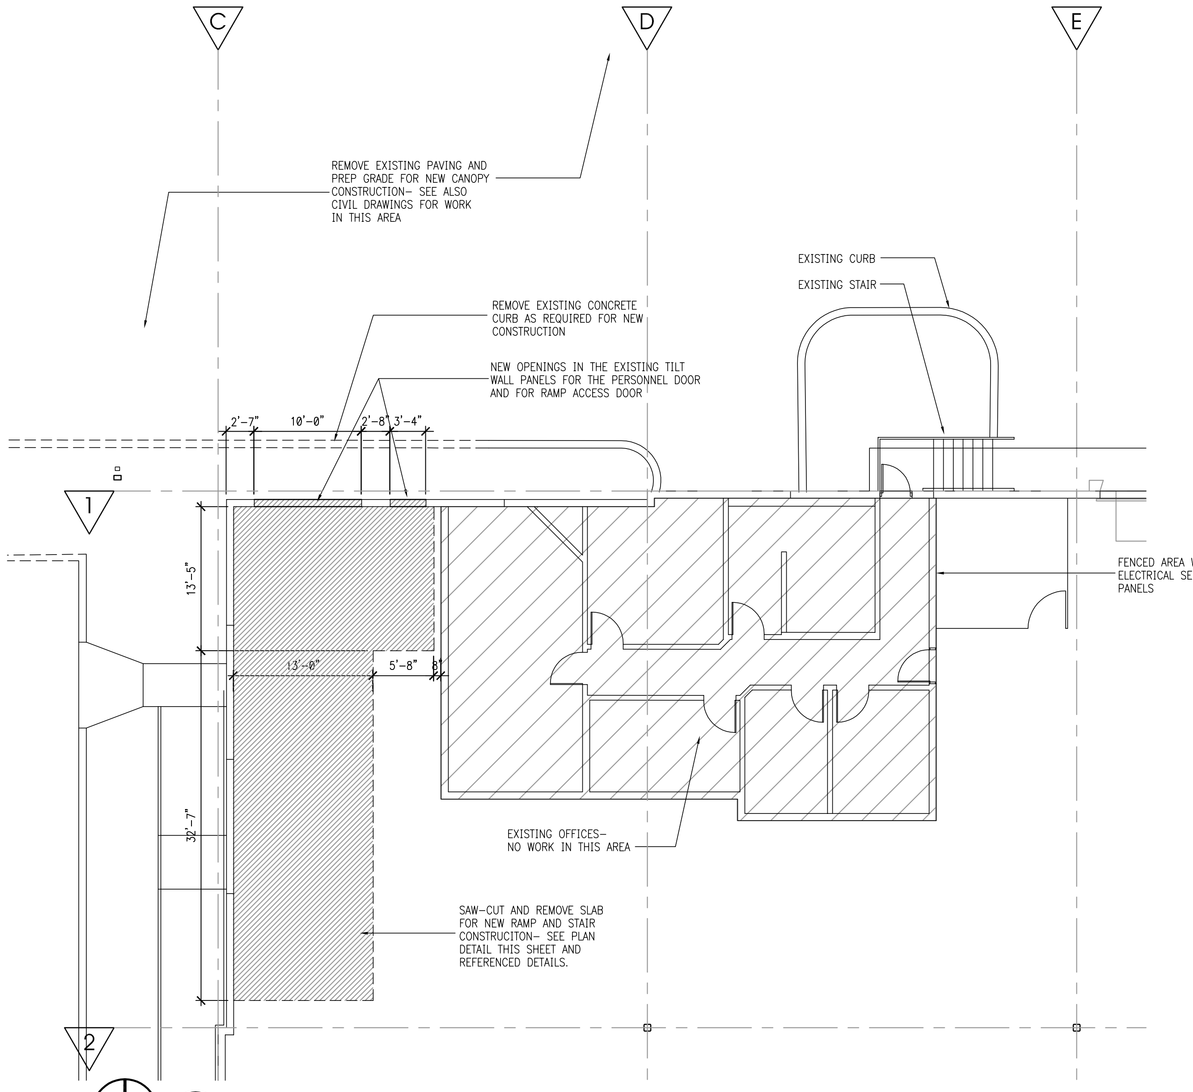

1.1 CUSTOMER PICK-UP DEMOLITION PLAN 1/8"=1'-0"

NORTH

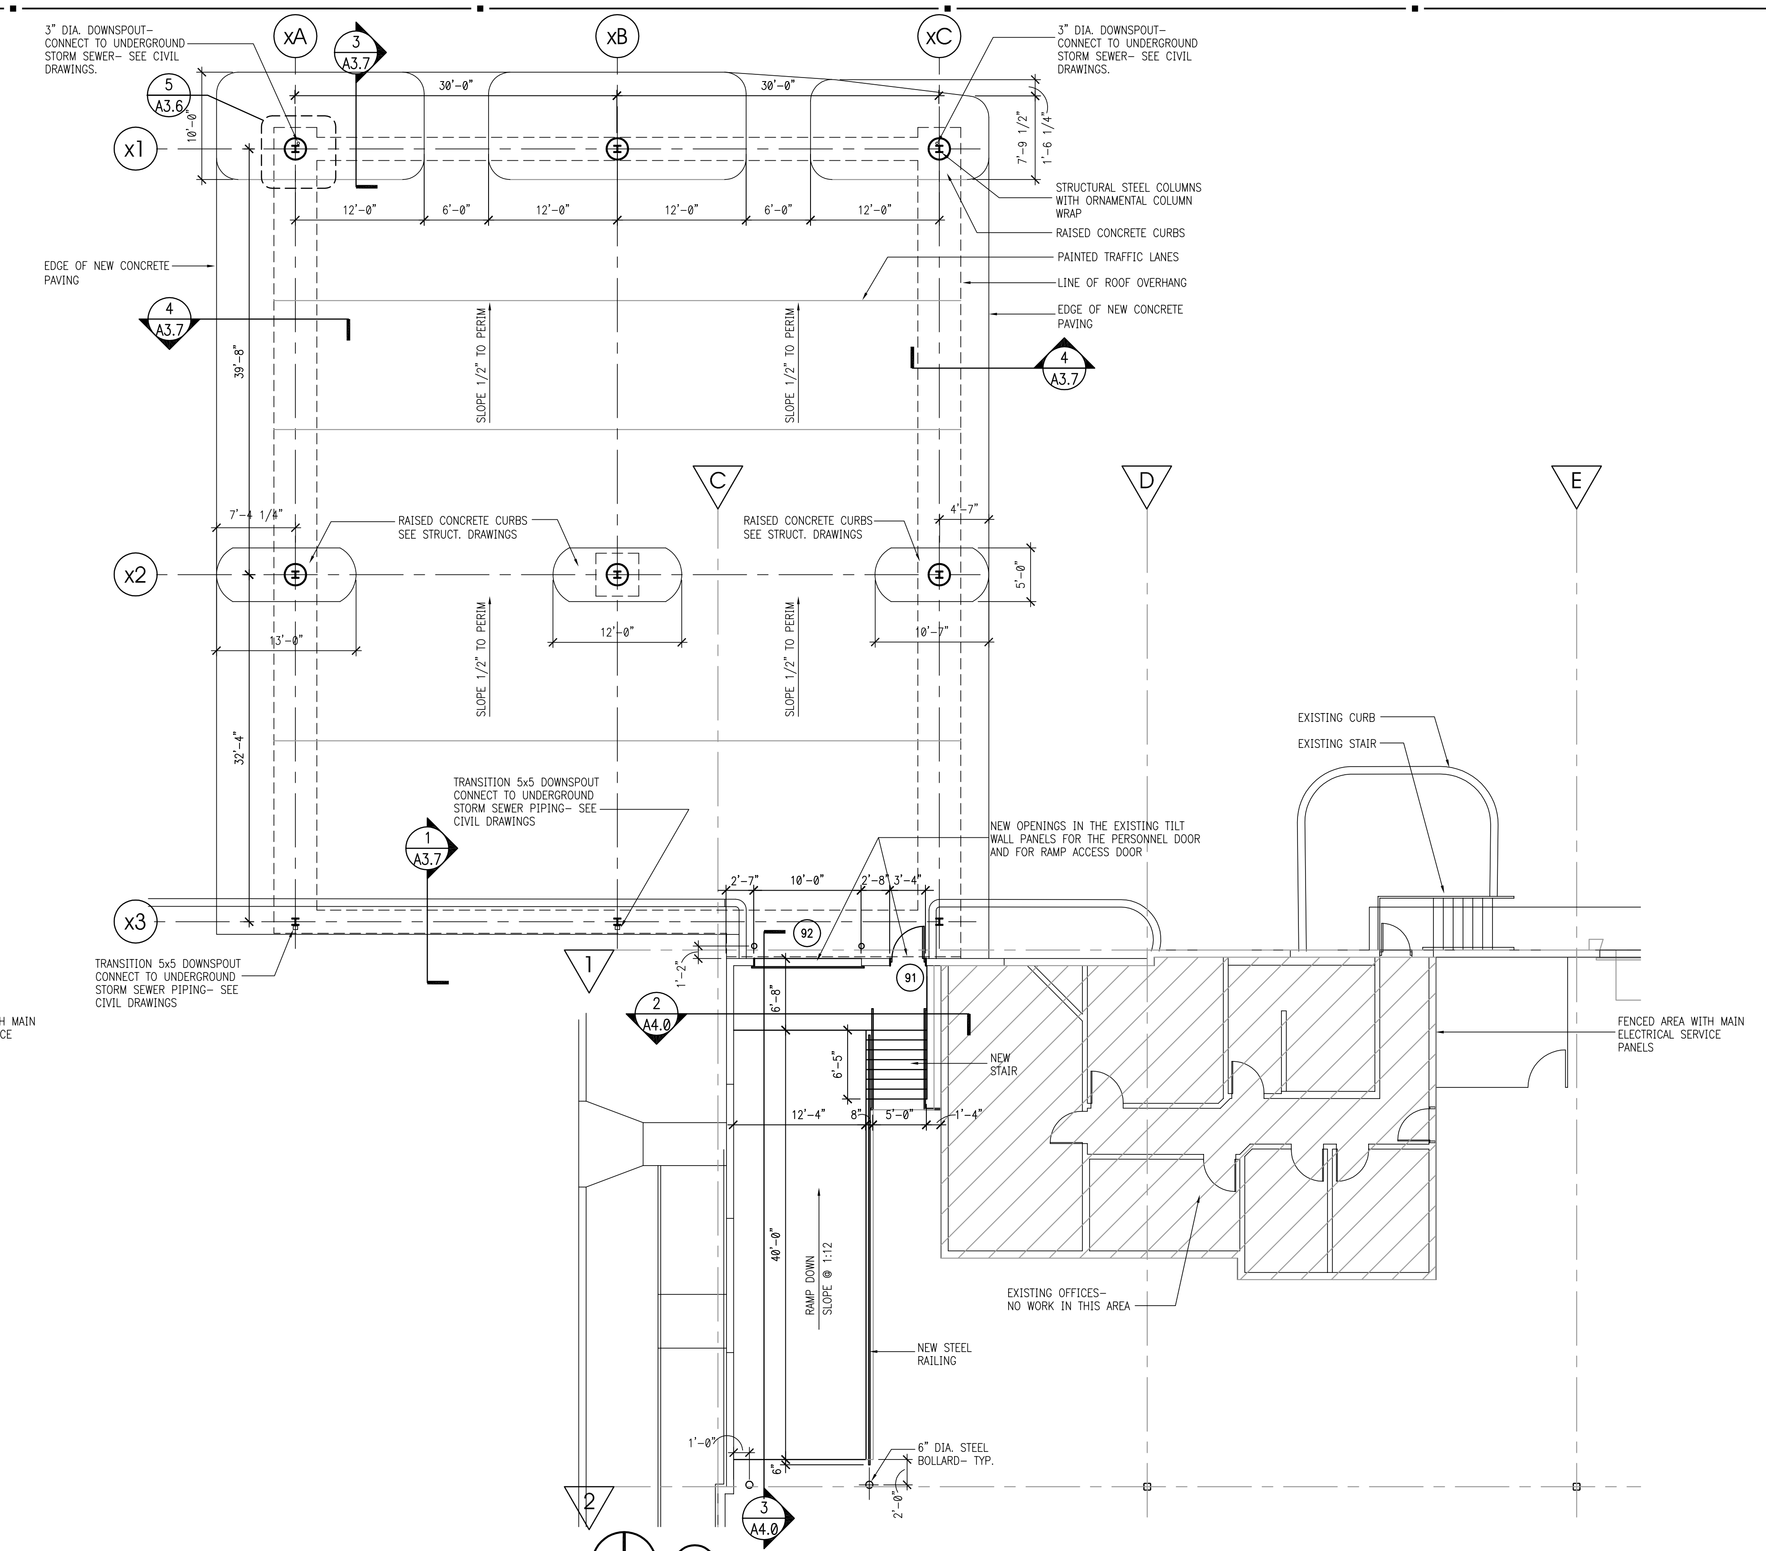

1.2 CUSTOMER PICK-UP CONSTRUCTION PLAN 1/8"=1'-0"

NORTH

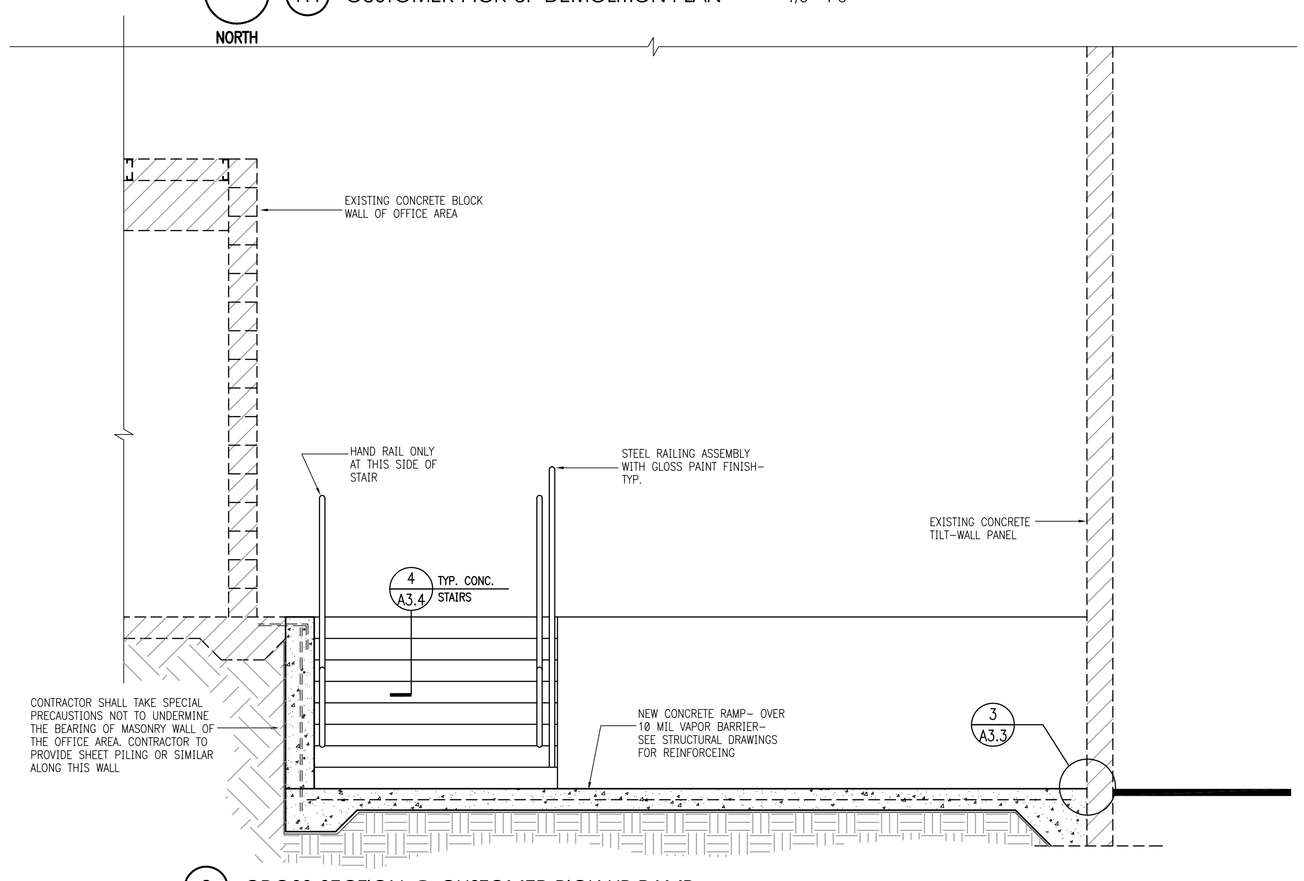

2 CROSS-SECTION @ CUSTOMER PICK-UP RAMP 1/2"=1'-0"

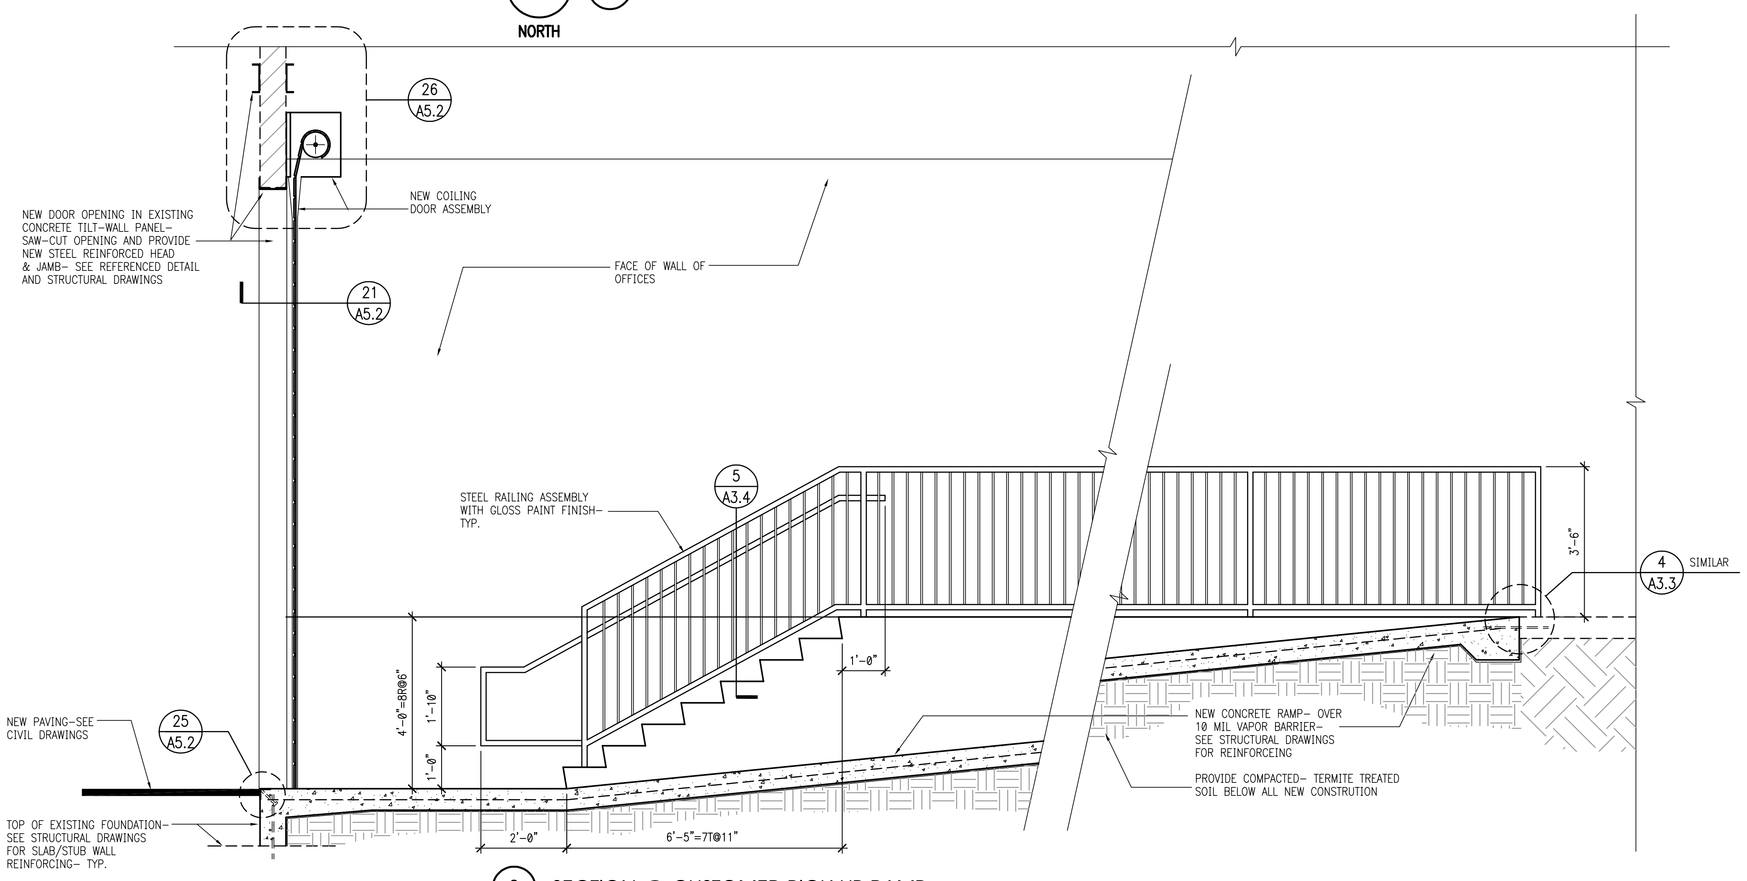

3 SECTION @ CUSTOMER PICK-UP RAMP 1/2"=1'-0"

INTERPLAN LLC
ARCHITECTURE
ENGINEERING
INTERIOR DESIGN
PROJECT MANAGEMENT

AA 003420
CA 8660

933 LEE ROAD, FIRST FLOOR
ORLANDO, FLORIDA 32810
PH 407.645.5008
FX 407.629.9124

SEAL:

CONSULTANT:

REVISIONS:

NO.	DATE	REMARKS

ASHLEY FURNITURE Homestore

BRANDON WAREHOUSE EXPANSION

3120 BROADWAY CENTER BLVD.
BRANDON, FLORIDA 33510

COPYRIGHT © 2008
INTERPLAN LLC RESERVES
COPYRIGHT & OTHER RIGHTS
RESTRICTING THESE DOCUMENTS
TO THE ORIGINAL SITE OR
PURPOSE FOR WHICH THEY WERE
PREPARED. REPRODUCTIONS,
CHANGES OR ASSIGNMENTS ARE
PROHIBITED.

PROJECT NO: 2007.0743
DATE: 3-20-09

A4.0
ENLARGED PLANS
CUSTOMER PICK-UP

CHECKED:

X:\Architect\Brandon\2007.0743\DWG\Shts\A4.0.dwg, Layout1, 3/20/2009 3:05:05 PM, ANDREL, ColorPDF Writer, ARCH E1, 1:1