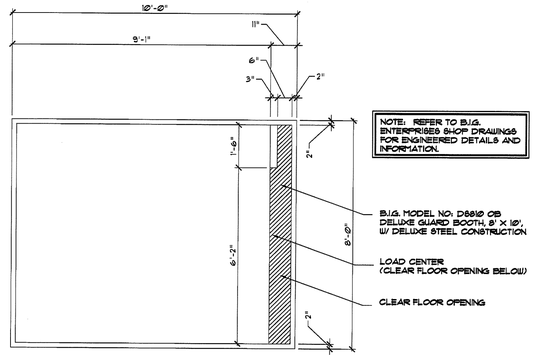

1 A-100 GUARD HOUSE PLAN
SCALE: 1/4" = 1'-0"

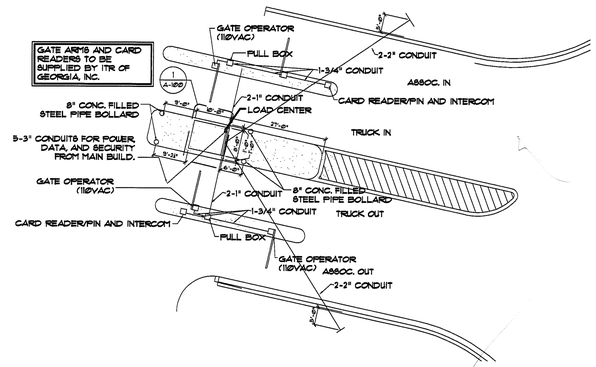

2 A-100 GUARD HOUSE DETAIL
SCALE: 1/16" = 1'-0"

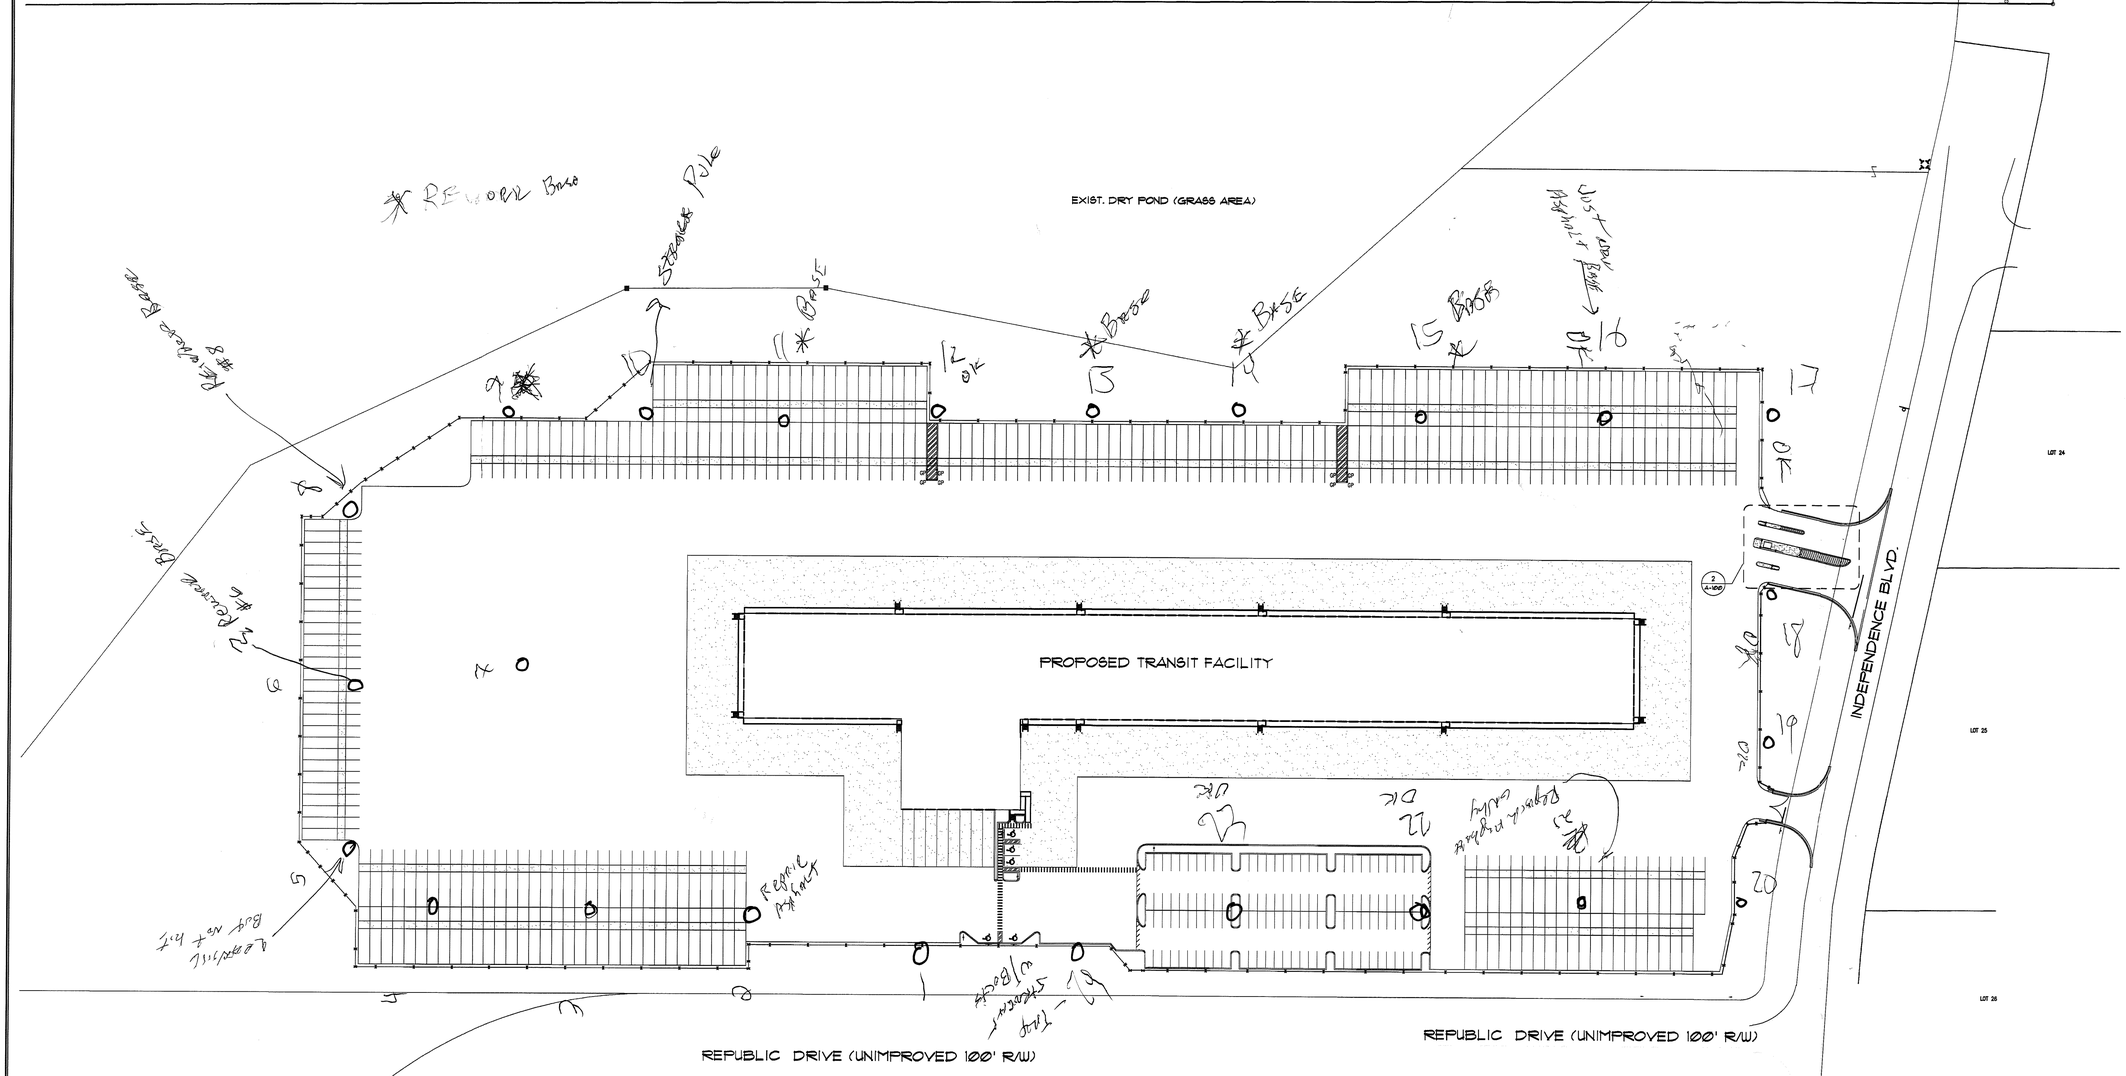

3 A-100 ARCHITECTURAL SITE PLAN
SCALE: 1" = 30'-0"

RANDALL PAULSON architects

Project # 2001101.00
File 01101A
E-002

Roswell Mill
85-A Mill Street, Suite 200
Roswell, Georgia 30075
t 770.650.7558 f 770.650.7559
e-mail architects@randallpaulson.com

architects/interiors

These plans and specifications are the property of Randall-Paulson Architects, Incorporated. These documents may not be copied, reproduced, used or implemented in any way, in part or in whole, without the written consent of Randall-Paulson Architects, Incorporated. All common law rights of copyright are hereby specifically reserved.

A TRANSIT FACILITY FOR

THE HOME DEPOT

DEVELOPMENT BY:

FIVE CONCOURSE PARKWAY
SUITE 1600
ATLANTA, GEORGIA 30328

LAND LOTS:
19, 20, 21, 22, PARTIAL 23
LAKE COUNTY
CENTRAL PARK
PHASE 2
LAKE COUNTY, FLORIDA

Print Record
13 FEB 2002 ISSUED FOR PERMIT

Revisions

File Name
01100-A-10LDWG
Date
13 FEB 2002
Project No.
2001101.00

Sheet Title
ARCHITECTURAL SITE PLAN

Sheet No.
A-100

■ Released for Construction
□ Not Released for Construction