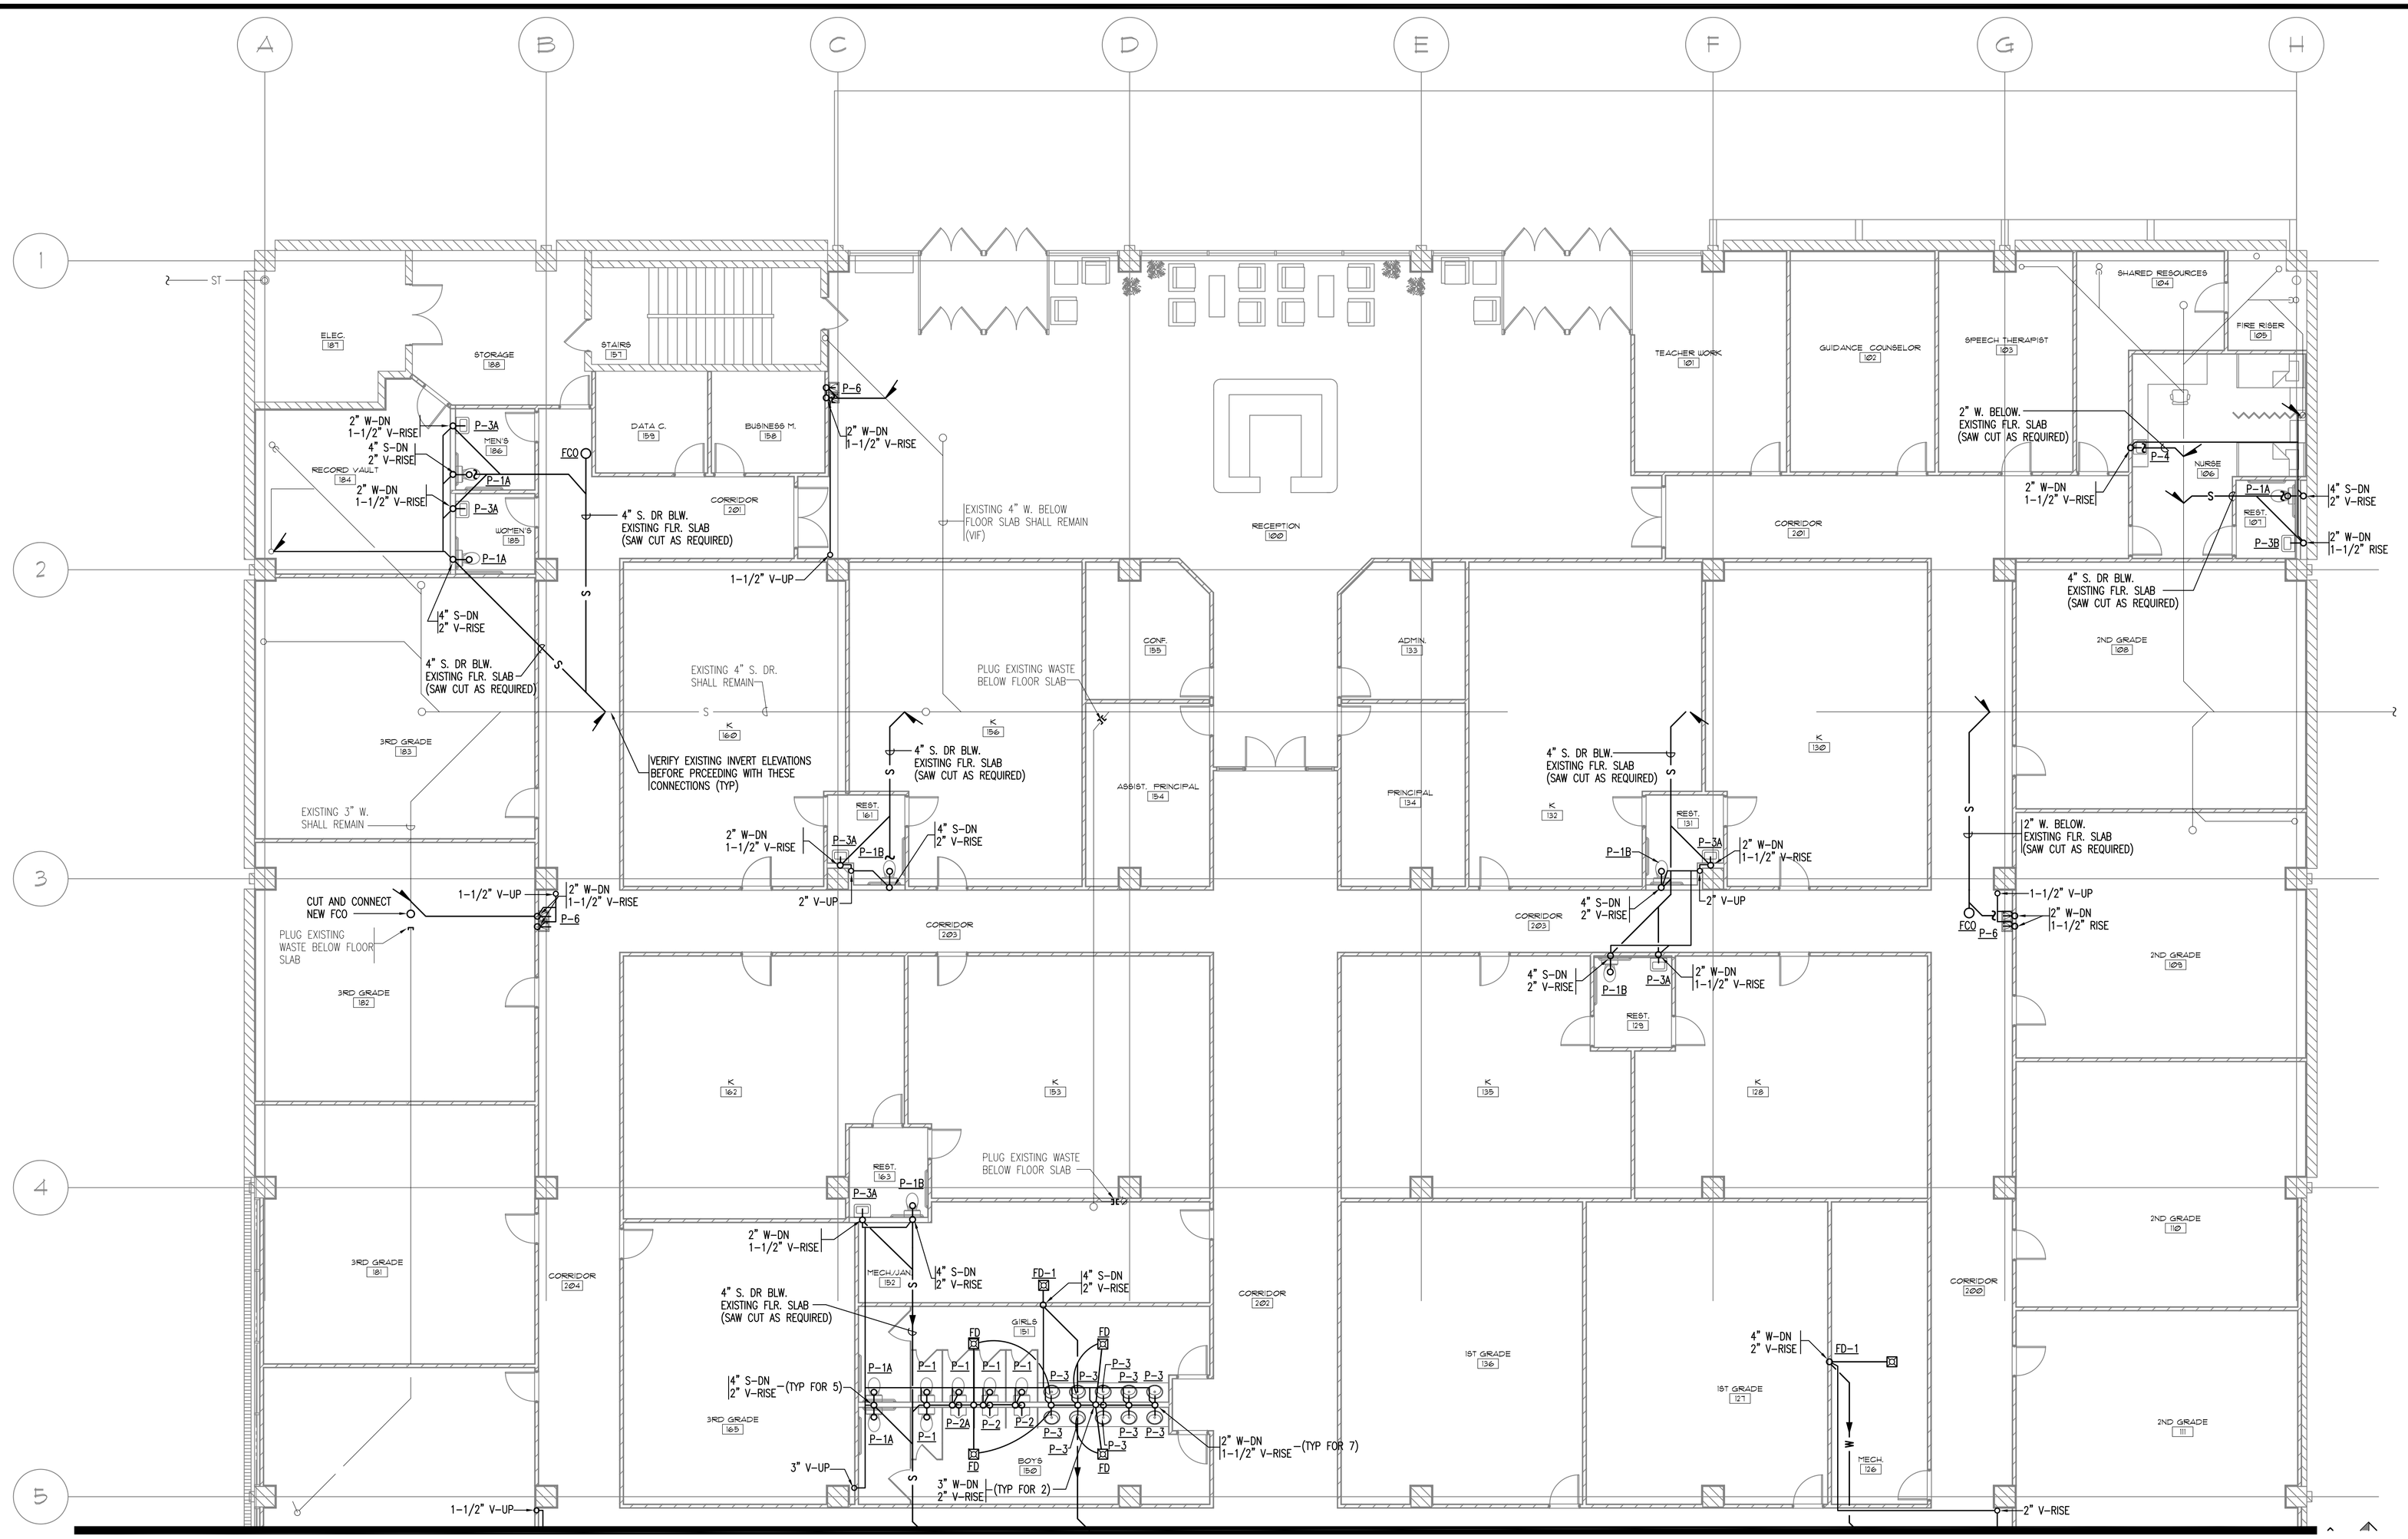

MATCH LINE A-A

PARTIAL FIRST FLOOR (UPPER) - PLUMBING SANITARY/VENT PLAN

SCALE: 1/8"=1'-0"

KPI ENGINEERING, INC.
PROFESSIONAL ENGINEERS
3203 QUEEN PALM DRIVE
TAMPA, FLORIDA 33619
PHONE (813) 241-6488
FAX (813) 241-6498
Board of Professional Engineers – License # 27336

KEY PLAN

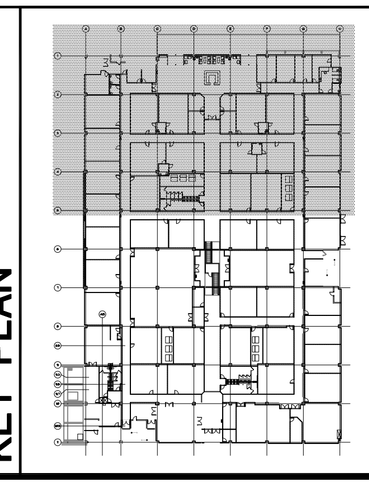

bdg ARCHITECTS
1211 North Franklin Street
Tampa, FL 33602
P: (813) 323 - 9233
F: (813) 323 - 9238
www.bdgsai.com
Lic. #: AA - 0003590
W: www.bdgsai.com

THIS DRAWING AND ANY REPRODUCTIONS ARE THE PROPERTY OF THE ARCHITECTS, AND MAY NOT BE REPRODUCED, PUBLISHED, MODIFIED, OR USED IN ANY WAY WITHOUT EXPRESS WRITTEN NOTICE FROM THE ARCHITECT. DRAWINGS AND ANY REPRODUCTIONS OF THEM SHALL NOT BE SCALED OFF FOR ANY PURPOSE. ANY DISCREPANCIES IN THE DRAWINGS SHALL BE REFERRED IMMEDIATELY TO THE ARCHITECT FOR CLARIFICATION PRIOR TO CONTINUING WITH THE WORK. COMMENCEMENT WITH THE WORK SHALL BE CONSIDERED. ACCEPTANCE OF THE INTEGRITY THE DRAWINGS. THE CONTRACTOR IS RESPONSIBLE FOR THE COORDINATION, SCHEDULING, AND CONFORMANCE OF THE WORK OF INVOLVED TRADES. COPYRIGHT 2008, BDG ARCHITECTS, INC. ALL RIGHTS RESERVED.

Imagine International Academy

2144 S. Cobb Drive
Smyrna, GA. 30080

Oakhurst Realty Partners
217 N. McDonough St., Suite 200 Decatur, GA. 30030

REV.	DATE & COMMENTS	BY

JOB NUMBER :	08033
DATE :	MARCH 20, 2009
DRAWN BY :	RDR
SCALE:	AS NOTED
DRAWING:	PARTIAL FIRST FLOOR - PLUMBING SANITARY/VENT PLAN

SHEET NUMBER

P-5

DEAN S. KENYON, P.E.
GA. LIC. No. 032813

Signature Date

Z:\BDG Architects\081137 – Charter School in Smyrna (GA)\Design\081137_P-5-7.dwg Mar 20, 2009 – 10:14am david.baxter